



UDUPI COCHIN SHIPYARD LIMITED

Ministry of Ports, Shipping and Waterways,
Government of India

CONTRACT CELL DEPARTMENT

CORRIGENDUM - I

Tender No.: UCSSL/CC/SER/T/UM/143/2025


Date: 15-12-2025

Dear Sir,

CORRIGENDUM-I- TENDER FOR CONSTRUCTION OF DINNING FACILITY AT UCSSL HANGARAKATTA UNIT.

The following term of the subject tender is amended as follows:


1. Drawing is attached as Annexure-VI.
2. All the other terms and conditions of the tender enquiry remains unchanged.

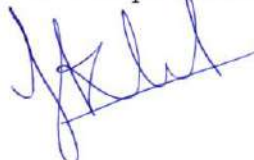for
For Udupi Cochin Shipyard Limited,


Assistant General Manager (Contract Cell)


अखिल आर पी
AKHIL R P
प्रबंधक MANAGER
उडुपि कोचीन शिपयार्ड लिमिटेड
UDUPI COCHIN SHIPYARD LIMITED
माल्पे, कर्नाटक/MALPE, KARNATAKA-576 108

PROPOSED DINING AREA FOR STAFF AT UCSSL HANGARAKATTE

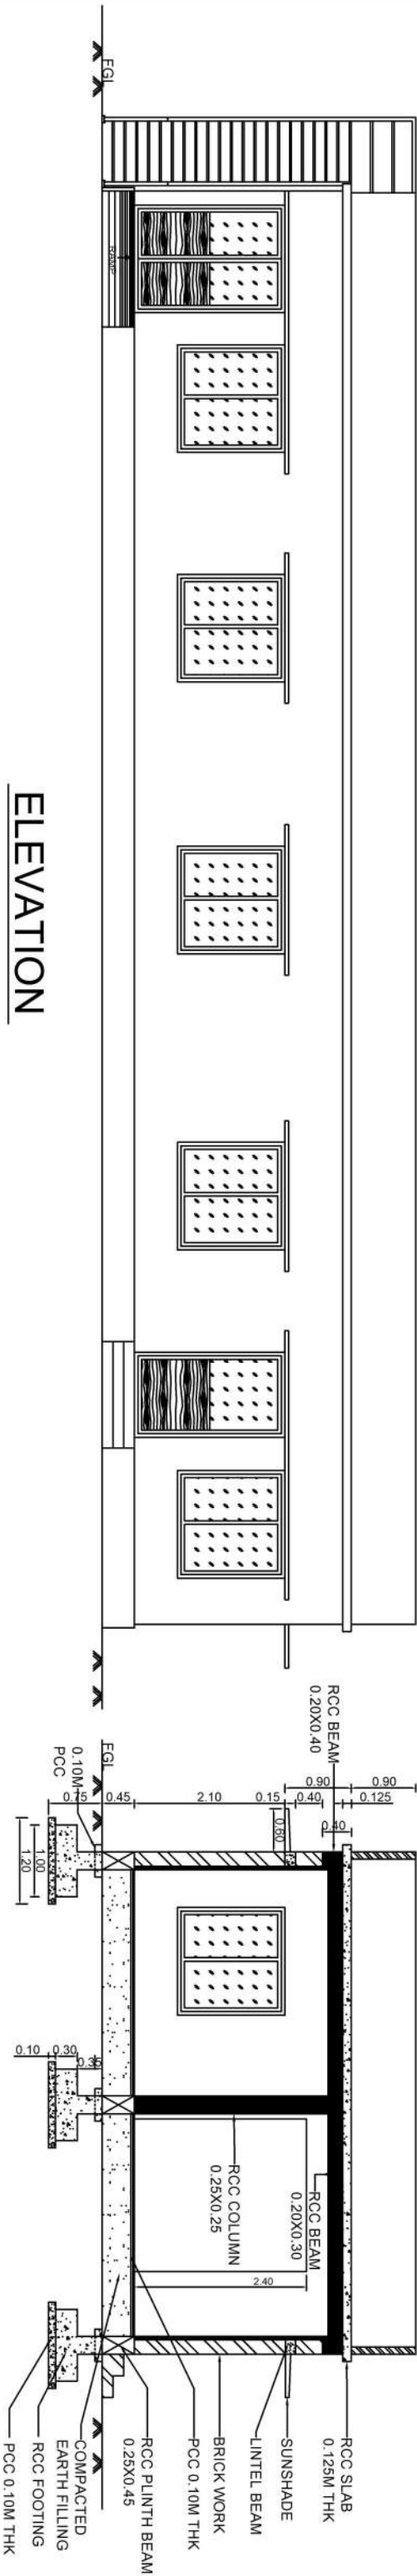

ELEVATION

SECTION AA

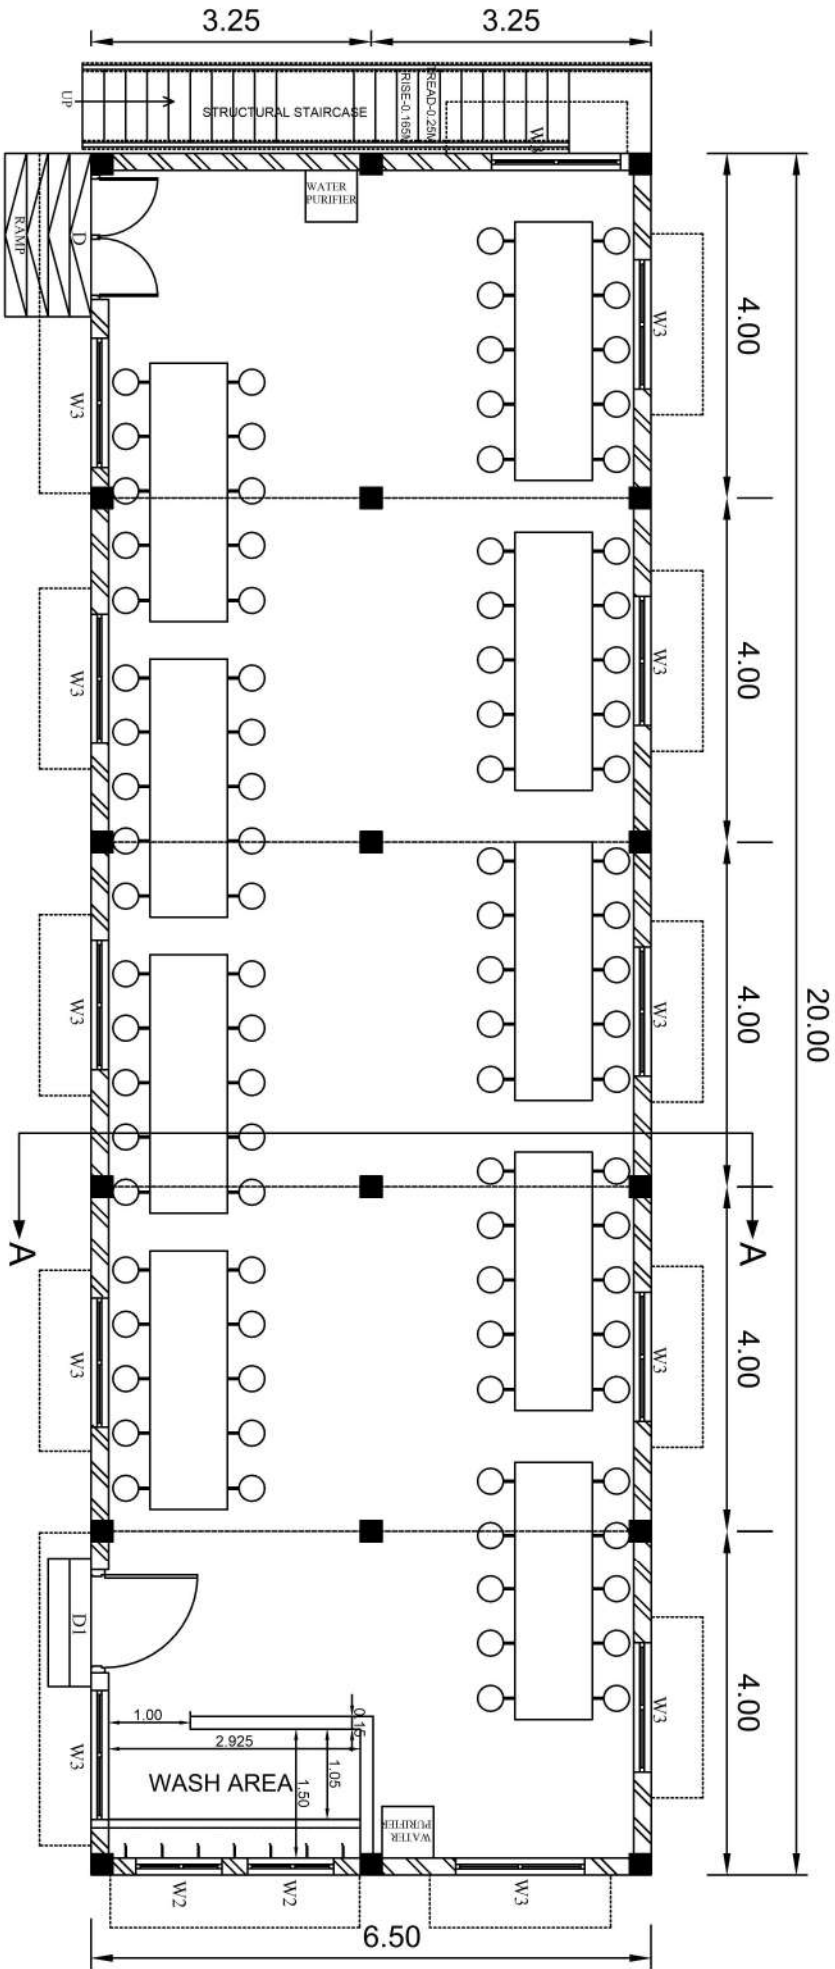








PLAN

JOINERY DETAILS

DOOR D	1.50X2.10	1 NO
DOOR D1	1.20X2.10	1 NO
WINDOW W3	1.50X1.50	12 NOS
WINDOW W2	1.00X1.00	2 NOS

REINFORCEMENT DETAILS OF PROPOSED DINING AREA FOR STAFF AT UCSL HANGARAKATTE

ANNEXURE-VI

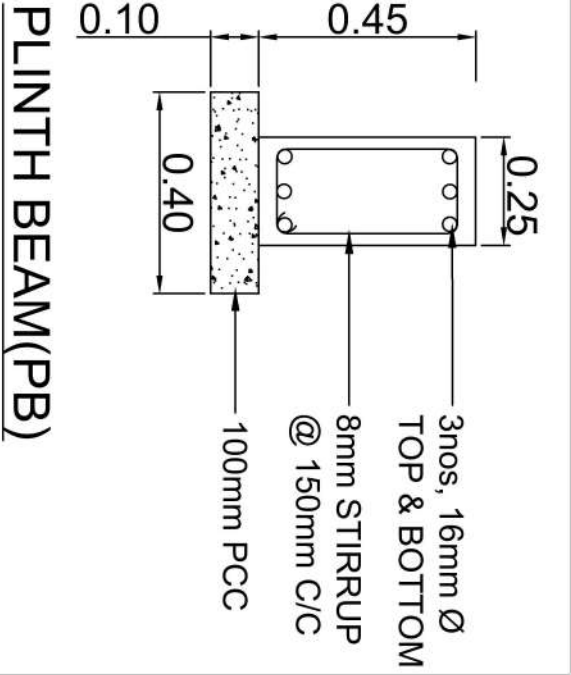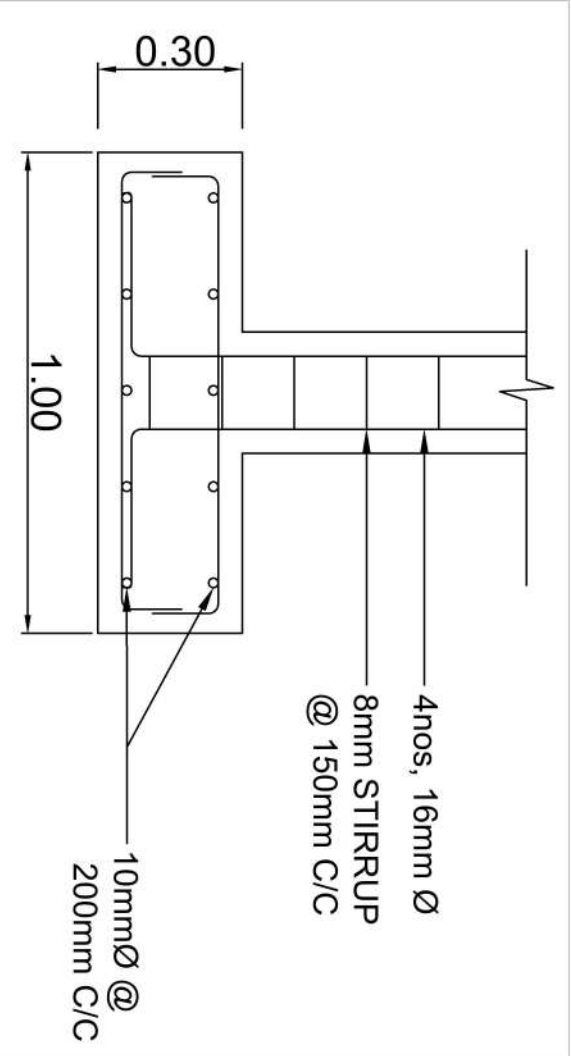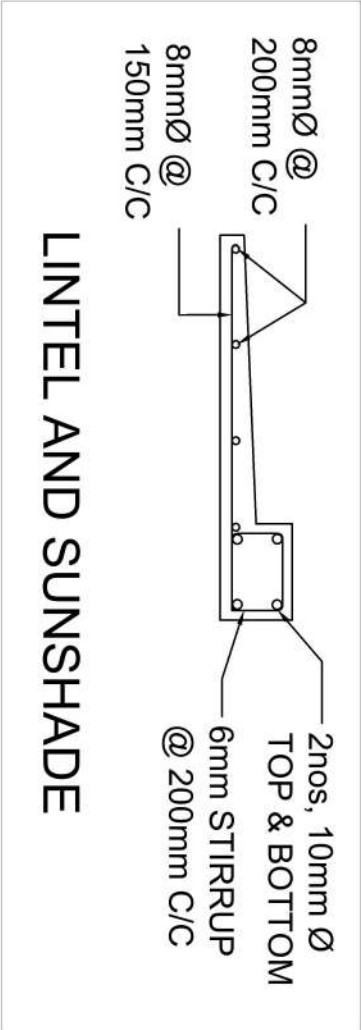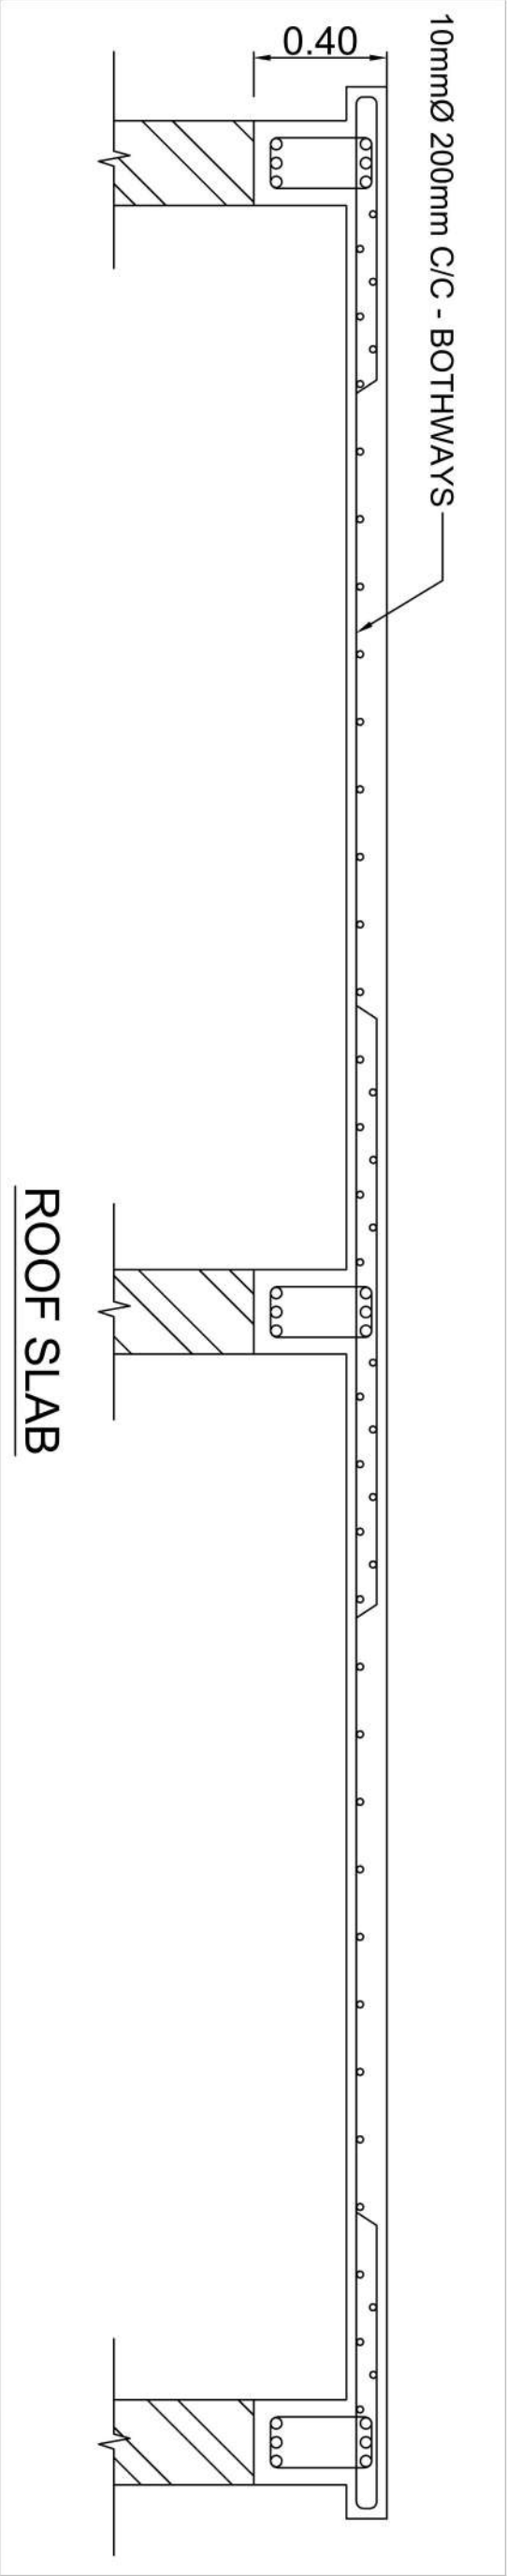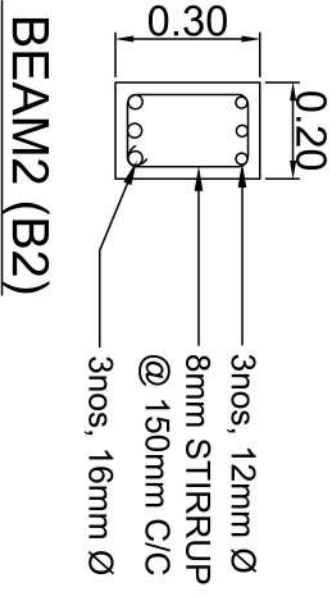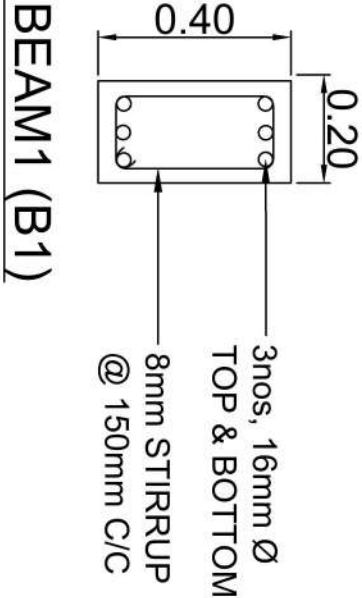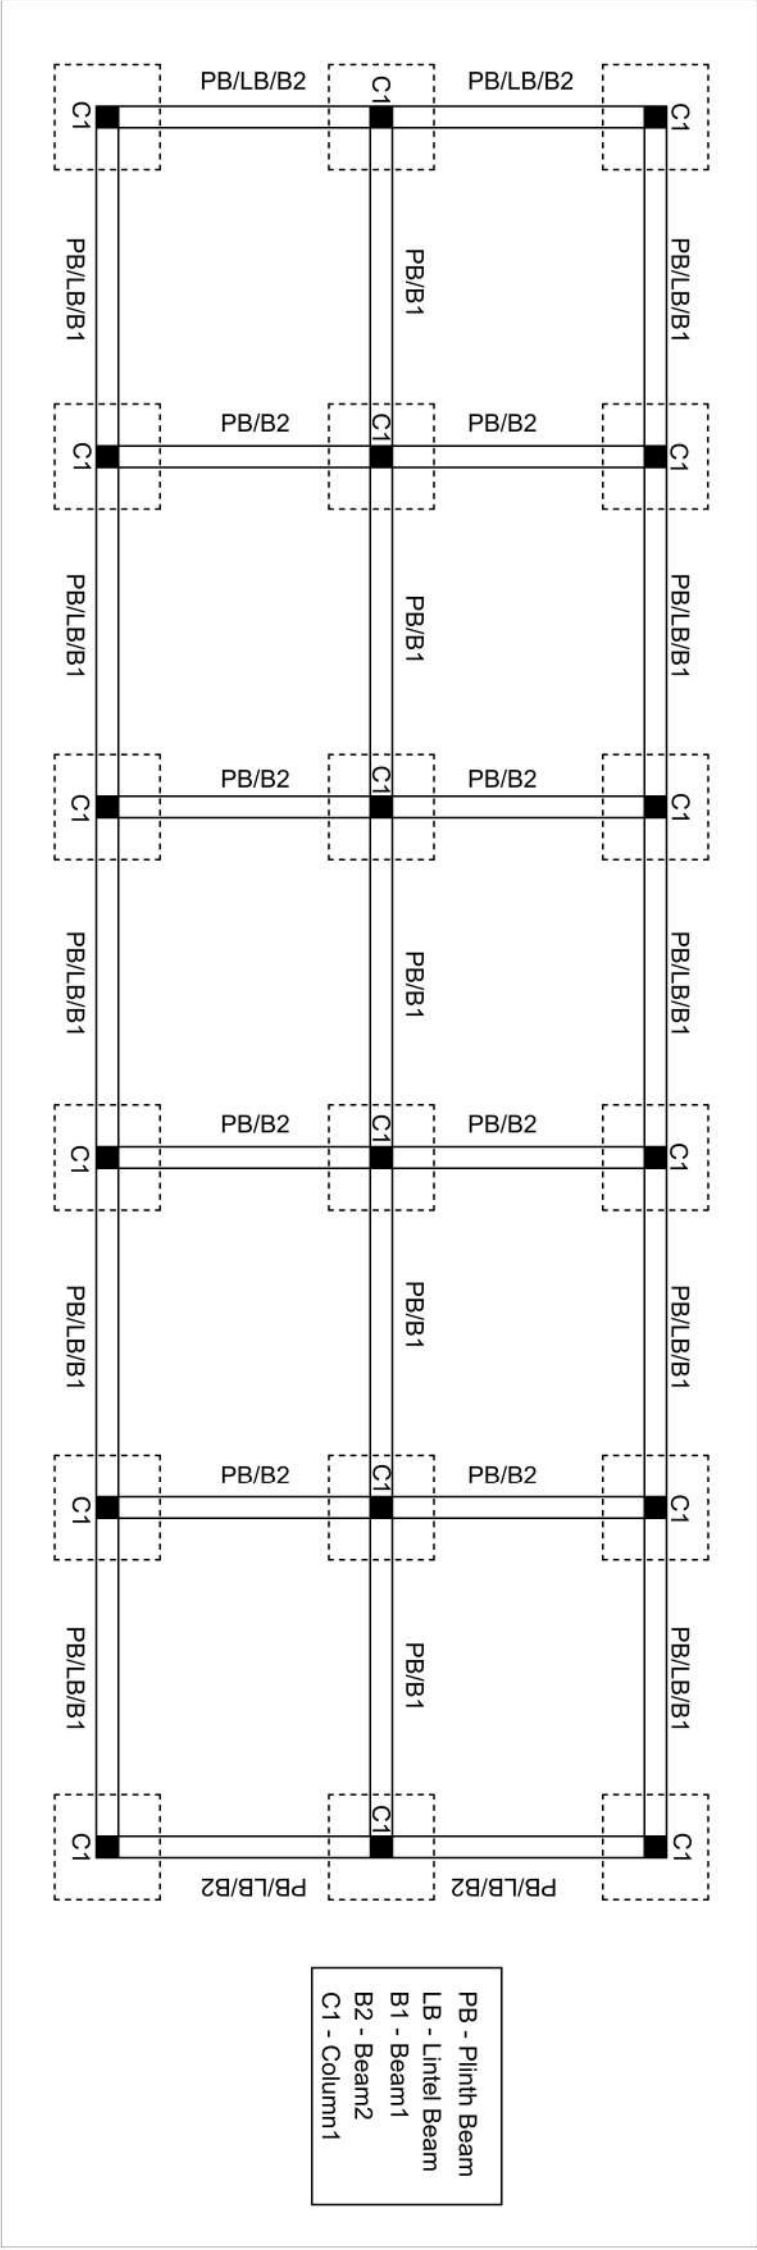

STRUCTURAL STAIRCASE

